Permit #F00159632
FilmL.A., Inc.
6255 W Sunset Blvd, 12th Floor
Hollywood, CA 90028
t: (213)977-8600 - f: (213)977-8601
www.filmla.com

Summary Information

Permit No: F00159632 **Type of Permit:** FILMING **Release Date:** 12/06/2019

Production Company	TRICYCLE MEDIA GROUP
Insured Company Name	TRICYCLE MEDIA GROUP
Contact Phone No. 1	323-253-4613
Contact Phone No. 2	N/A
Fax	N/A
Address	12195 GRAMERCY PLACE LOS ANGELES, California 90019
Production Title	HUBBBLE
Type of Production	Commercial - Spec

Producer	Lisa D. Meyer
Director	TBD TBD
1st AD	TBD TBD
Production Manager	Lisa Meyer
FilmL.A. Coordinator	Francisco Nunez
Location Manager	JONATHAN OH
Primary Phone	Mobile - 323-253-4613
Secondary Phone	
Location Assistant	N/A N/A
Primary Phone	Mobile - 000-000-0000
Secondary Phone	

Fees

Posting 300	$207.00
Posting 600	$138.00
Notification Charge	$519.00
FILMLA NON-REFUNDABLE FILM APPLICATION FEE	$699.00
LA CITY LANE AND STREET CLOSURE FEE	$312.00
LA CITY FIRE DEPARTMENT SPOT CHECK SURCHARGE	$85.00

Total Permit Fee $1,960.00

Number of Locations 3

NOT A PERMIT

FilmL.A., Inc.
6255 W Sunset Blvd, 12th Floor
Hollywood, CA 90028
t: (213)977-8600 - f: (213)977-8601
www.filmla.com

Summary Information — Location

Permit Number F00159632
Production Company TRICYCLE MEDIA GROUP
Insured Company TRICYCLE MEDIA GROUP
Production Title HUBBBLE

Location Manager JONATHAN OH
Primary Phone Mobile - 323-253-4613
Secondary Phone

Location Address 2404 Wilshire Blvd, Los Angeles, CA, 90057
Location Name AMERICAN CEMENT BUILDING
Location Type Apartment Building
Film Dates 12/8/2019 - 12/8/2019 07:00 - 22:00 1 day
Open or Closed to the Public Open

Generic Conditions
THE CONSUMPTION OF ALCOHOLIC BEVERAGES AND THE USE OF DRUGS, INCLUDING MARIJUANA, ON LOCATION BY ANY CAST, CREW, OR INVITED GUESTS IS STRICTLY PROHIBITED.
*Certain service and personnel fees required by jurisdictional agencies are not collected by FilmL.A. Any such fees must be paid directly to the appropriate agency, and a separate invoice will be provided to the permittee.
*LA CITY AND/OR LA COUNTY FIRE CHECKLIST ATTACHED TO FINAL PERMIT. THE PERMITTEE IS RESPONSIBLE FOR COMPLETING CHECKLIST PRIOR TO FILMING ACTIVITY AT THIS LOCATION. NON COMPLIANCE MAY RESULT IN ASSIGNMENT OF A FIRE OFFICER.
All travel lanes and bike lanes shall be closed per the WATCH manual.
Community Survey Obtained
Equipment staging and vehicles may park on one side of the street only.
May not interfere with adjacent traffic lanes or adjacent bike lane
Must Maintain 5' Clearance on Sidewalks/Walkways
Must maintain local/emergency access
No cast or crew parking on area streets
No interference with merchant activity.
No Parking in handicap spaces at anytime.
No stopping and setting up in residential areas before 7am or after 10pm without prior approval
No stopping or setting up in front of merchants or residents without prior approval
Number of uniformed officers listed on the permit is a minimum requirement. Permittee remains responsible for deploying a sufficient number of uniformed officers to provide traffic and crowd control to ensure the safety of the film crew and the public.
Traffic control must be done in accordance w/MUTCD
Traffic Officers Required

Please see attached documents Park View St btwn 7th St & Wilshire Blvd ES curb - HUBBLE.pdf
Wilshire btwn Park View & Carondelet SS curb PLUS 1 - HUBBLE.pdf

Equipment on Location

Type	Quantity
5 or 10 ton trucks	2
Cast/Crew vehicles	45
Catering Truck	1
Cube Trucks	2
Generator	3
Motor Homes	1
Portable restrooms	1
Vans	2

Personnel on Location

Type	Quantity
Cast	5
Crew	50
Off-Duty/Retired LAPD Officer(s)	2
Spot Check	1

Filming Activities Camera on sticks; Equipment on property; Equipment on sidewalk only.; Exterior Dialogue; Exterior

NOT A PERMIT

FilmL.A., Inc.
6255 W Sunset Blvd, 12th Floor
Hollywood, CA 90028
t: (213)977-8600 - f: (213)977-8601
www.filmla.com

Summary Information — Location

Permit Number F00159632
Production Company TRICYCLE MEDIA GROUP
Insured Company TRICYCLE MEDIA GROUP
Production Title HUBBBLE

Location Manager JONATHAN OH
Primary Phone Mobile - 323-253-4613
Secondary Phone

establishing shots; Exterior models against scenery; Handheld equipment; Interior Dialogue; Interior models against scenery; MAN WALKS THROUGH ART GALLERY; MAN WALKS OUT OF EXTERIOR LOBBY TO CATCH a taxi;

Jurisdiction **Political:** Los Angeles City - Council District 01 **Police:** Los Angeles Police **Fire:** Los Angeles City Department

Thomas Guide **Page:** 634 **Grid:** B3

Approvals

FILML.A. CLOSURES	Joshua Mingo
LOS ANGELES CITY DEPARTMENT OF PUBLIC WORKS-COMMISSIONER	Kevin James
LOS ANGELES CITY POLICE DEPARTMENT	Richard Priest

Parking

Base Camp Location Type : Filming Location	**Crew Parking** Location Type : Other Location	611 S Carondelet St, Los Angeles, CA, 90057

Posting "No Parking" signs E/S S PARK VIEW ST., WILSHIRE BLVD- SOUTH 150'
Approximate Footage 0 - 300 **Log Number** 265414
Date(s) 12/8/2019 to 12/8/2019 **Time(s)** 07:00 to 22:00

Posting "No Parking" signs W/S S PARK VIEW ST., WILSHIRE BLVD- SOUTH 150' (FOR LOAD IN)
Approximate Footage 0 - 300 **Log Number** 265415
Date(s) 12/8/2019 to 12/8/2019 **Time(s)** 07:00 to 22:00

Lane / Full Closure CURB LANE CLOSURE PLUS ONE ADJACENT LANE- S/S WILSHIRE BLVD., S CARONDELET ST- S PARK VIEW ST
Approximate Footage 0 - 300
Date(s) 12/8/2019 to 12/8/2019 **Time(s)** 07:00 to 22:00

Lane / Full Closure FULL CLOSURE - PARK VIEW., WILSHIRE BLVD- 8TH ST

(LOCAL ACCESS ALLOWED ACCESS)

CANCEL THE FULL CLOSURE PLEASE
Approximate Footage 0 - 300
Date(s) 12/8/2019 to 12/8/2019 **Time(s)** 07:00 to 22:00

Lane / Full Closure E/S CURB PLUS ONE ADJACENT LANE- E/S S PARK VIEW ST., WILSHIRE BLVD- 7TH ST
Approximate Footage 0 - 300
Date(s) 12/8/2019 to 12/8/2019 **Time(s)** 07:00 to 22:00

NOT A PERMIT

FilmL.A., Inc.
6255 W Sunset Blvd, 12th Floor
Hollywood, CA 90028
t: (213)977-8600 - f: (213)977-8601
www.filmla.com

Summary Information — Location

Location 2 of 3

Permit Number F00159632
Production Company TRICYCLE MEDIA GROUP
Insured Company TRICYCLE MEDIA GROUP
Production Title HUBBBLE

Location Manager JONATHAN OH
Primary Phone Mobile - 323-253-4613
Secondary Phone

Location Address 4943 McConnell Ave, Los Angeles, CA, 90066

Location Type Sports Club

Film Dates 12/9/2019 - 12/9/2019 07:00 - 22:00 1 day

Open or Closed to the Public Closed

Generic Conditions **THE CONSUMPTION OF ALCOHOLIC BEVERAGES AND THE USE OF DRUGS, INCLUDING MARIJUANA, ON LOCATION BY ANY CAST, CREW, OR INVITED GUESTS IS STRICTLY PROHIBITED.**
*LA CITY AND/OR LA COUNTY FIRE CHECKLIST ATTACHED TO FINAL PERMIT. THE PERMITTEE IS RESPONSIBLE FOR COMPLETING CHECKLIST PRIOR TO FILMING ACTIVITY AT THIS LOCATION. NON COMPLIANCE MAY RESULT IN ASSIGNMENT OF A FIRE OFFICER.
Equipment staging and vehicles may park on one side of the street only.
Must Maintain 5' Clearance on Sidewalks/Walkways
Must maintain local/emergency access
No cast or crew parking on area streets
No interference with merchant activity.
No interference with vehicular or pedestrian traffic
No Parking in handicap spaces at anytime.
No stopping and setting up in residential areas before 7am or after 10pm without prior approval
No stopping or setting up in front of merchants or residents without prior approval

Equipment on Location

Type	Quantity
5 or 10 ton trucks	2
Cast/Crew vehicles	45
Catering Truck	1
Cube Trucks	2
Generator	1
Motor Homes	1
Picture vehicles	1
Portable restrooms	1
Vans	2

Personnel on Location

Type	Quantity
Cast	5
Crew	50
Spot Check	1

Filming Activities Equipment on property; Interior Dialogue; Interior models against scenery; Fencers fencing. Closed to public;

Jurisdiction **Political:** Los Angeles City - Council District 11 **Police:** Los Angeles Police Department **Fire:** Los Angeles City

Thomas Guide **Page:** 672 **Grid:** D7

Approvals LOS ANGELES CITY POLICE DEPARTMENT Richard Priest

Parking
Base Camp
Location Type : Filming Location
Crew Parking
Location Type : Filming Location

Posting "No Parking" signs W/S MCCONNELL AVE., MILTON ST- NORTH 300'

Approximate Footage 0 - 300 **Log Number** 265416

Date(s) 12/9/2019 to 12/9/2019 **Time(s)** 07:00 to 22:00

NOT A PERMIT

FilmL.A., Inc.
6255 W Sunset Blvd, 12th Floor
Hollywood, CA 90028
t: (213)977-8600 - f: (213)977-8601
www.filmla.com

Summary Information — Location

Permit Number F00159632
Production Company TRICYCLE MEDIA GROUP
Insured Company TRICYCLE MEDIA GROUP
Production Title HUBBBLE

Location Manager JONATHAN OH
Primary Phone Mobile - 323-253-4613
Secondary Phone

Location Address 1600 Argyle Ave, Los Angeles, CA, 90028

Location Type Club

Film Dates 12/10/2019 - 12/10/2019 07:00 - 21:00 1 day

Open or Closed to the Public Closed

Generic Conditions **THE CONSUMPTION OF ALCOHOLIC BEVERAGES AND THE USE OF DRUGS, INCLUDING MARIJUANA, ON LOCATION BY ANY CAST, CREW, OR INVITED GUESTS IS STRICTLY PROHIBITED.**
*LA CITY AND/OR LA COUNTY FIRE CHECKLIST ATTACHED TO FINAL PERMIT. THE PERMITTEE IS RESPONSIBLE FOR COMPLETING CHECKLIST PRIOR TO FILMING ACTIVITY AT THIS LOCATION. NON COMPLIANCE MAY RESULT IN ASSIGNMENT OF A FIRE OFFICER.
Equipment staging and vehicles may park on one side of the street only.
Must Maintain 5' Clearance on Sidewalks/Walkways
Must maintain local/emergency access
No cast or crew parking on area streets
No interference with merchant activity.
No interference with vehicular or pedestrian traffic
No Parking in handicap spaces at anytime.
No stopping and setting up in residential areas before 7am or after 10pm without prior approval
No stopping or setting up in front of merchants or residents without prior approval

Equipment on Location

Type	Quantity
5 or 10 ton trucks	3
Cast/Crew vehicles	70
Catering Truck	1
Cube Trucks	2
Generator	3
Motor Homes	1
Portable restrooms	1
Vans	2

Personnel on Location

Type	Quantity
Cast	5
Crew	50
Extras	20
Spot Check	1

Filming Activities Camera on sticks; Equipment on property; Equipment on sidewalk only.; Exterior Dialogue; Exterior establishing shots; Exterior models against scenery; Exterior motion without sound; Interior Dialogue; Interior models against scenery; Interior motion without sound; Interior music performance and amplified playback; SCENE OF FRIENDS GOING TO A CLUB AND DANCING. INTERIOR AND EXTERIOR. ;

Jurisdiction **Political:** Los Angeles City - Council District 13 **Police:** Los Angeles Police Department **Fire:** Los Angeles City

Thomas Guide **Page:** 593 **Grid:** F4

Approvals LOS ANGELES CITY POLICE DEPARTMENT Richard Priest

Parking
Base Camp Location Type : Other Location — 6223 Selma Ave, Los Angeles, CA, 90028
Crew Parking Location Type : Other Location — 5951 Hollywood Blvd, Los Angeles, CA, 90028

Posting "No Parking" signs N/S SELMA AVE., EL CENTRO AVE.- VISTA DEL MAR AVE
E/S ARGULE AVE., SELMA AVE- NORTH 150'

Approximate Footage 301 - 600 **Log Number** 265418

NOT A PERMIT

FilmL.A., Inc.
6255 W Sunset Blvd, 12th Floor
Hollywood, CA 90028
t: (213)977-8600 - f: (213)977-8601
www.filmla.com

Summary Information

Location

Permit Number F00159632
Production Company TRICYCLE MEDIA GROUP
Insured Company TRICYCLE MEDIA GROUP
Production Title HUBBBLE

Location Manager JONATHAN OH
Primary Phone Mobile - 323-253-4613
Secondary Phone

Date(s) 12/10/2019 to 12/10/2019

Time(s) 07:00 to 22:00

NOT A PERMIT

Permit #F001596

Ⓢ TRAFFIC SIGNAL

● TRAFFIC CONE

TYPE I W/ SIGN

ALL TRAFFIC CONTROL WILL BE INSTALLED TO MEET OR EXCEED THE MUTCD AND WATCH MINIMUM REQUIREMENTS

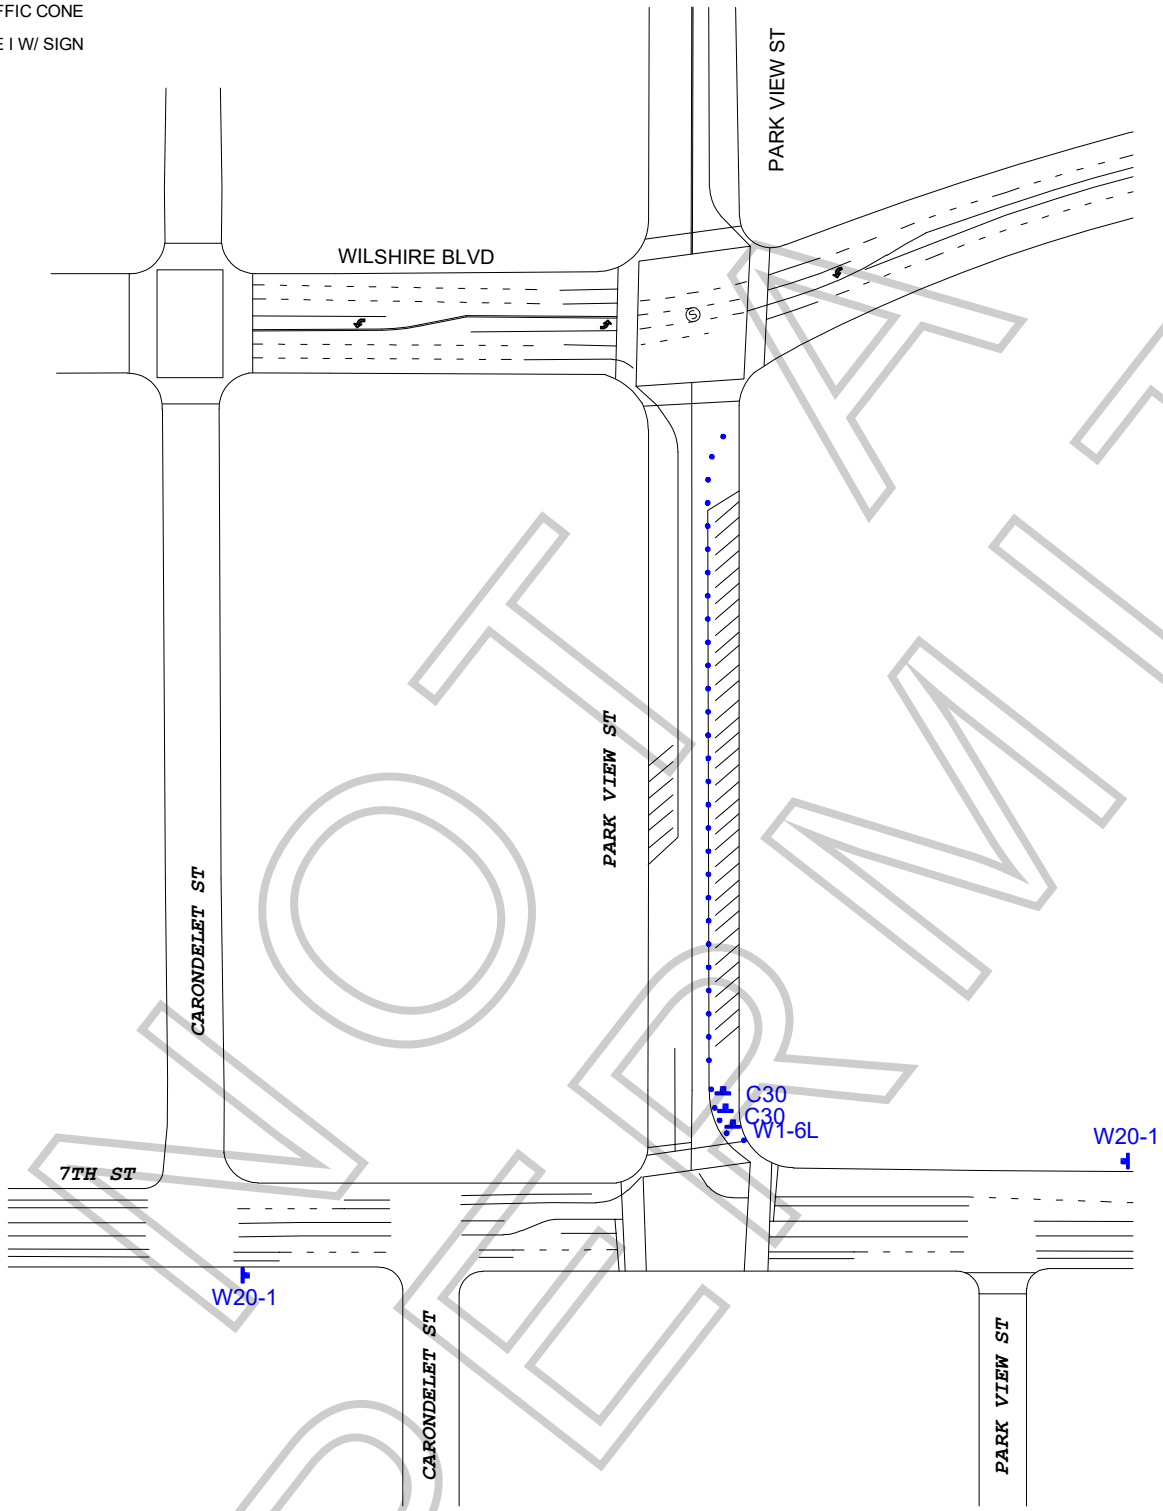

NOT A PERMIT

WORK ZONE TRAFFIC CONTROL PLAN
GENERAL NOTES

1. DATE/TIME: 12-08-19 FROM 07:00 HOURS TO 22:00 HOURS.

2. ALL SIGNING, STRIPING, AND TRAFFIC CONTROL DEVICES SHALL CONFORM TO THE (CURRENT) STATE OF CALIFORNIA DEPARTMENT OF TRANSPORTATION (CALTRANS) STANDARD PLANS AND STANDARD SPECIFICATIONS, CALIFORNIA MUTCD, AND ANY ADDENDUMS THERETO, AND AS SHOWN ON THESE PLANS, SYMBOLS AND ABBREVIATIONS USED ARE SHOWN ON CALTRANS STANDARD PLANS.
3. THERE WILL BE NO INTERFERENCE WITH TRAFFIC SIGNALS OR CROSSWALKS.
4. CONES WILL BE 28" MINIMUM HEIGHT AND HAVE REFLECTORIZED SLEEVES FOR NIGHT WORK.
5. POLICE WILL DIRECT TRAFFIC IF NECESSARY.

TCP FOR: TRICYCLE MEDIA "HUBBLE"

LOCATION: EAST SIDE CURB - PARK VIEW ST
7TH ST TO WILSHIRE BLVD
LOS ANGELES, CA

CONTACT: JASON BENFIELD
OFFICE# 323.253.4613

JCL TRAFFIC SERVICES
(213) 622-9775
C31-CA Lic # 805357

DATE	REVISIONS	DRAFTER: EDGAR J. SOTO
		SCALE: N.T.S.
		FILM LA: Francisco Nunez

Permit #F001596322

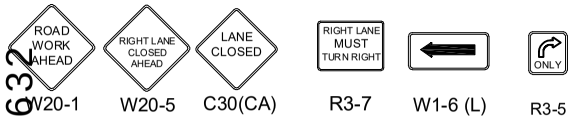

ALL TRAFFIC CONTROL WILL BE INSTALLED TO MEET OR EXCEED THE LATEST CA-MUTCD MINIMUM REQUIREMENTS

Ⓢ TRAFFIC SIGNAL
TRAFFIC CONE
TYPE I W/ SIGN
FLASHING ARROW SIGN (FAS)

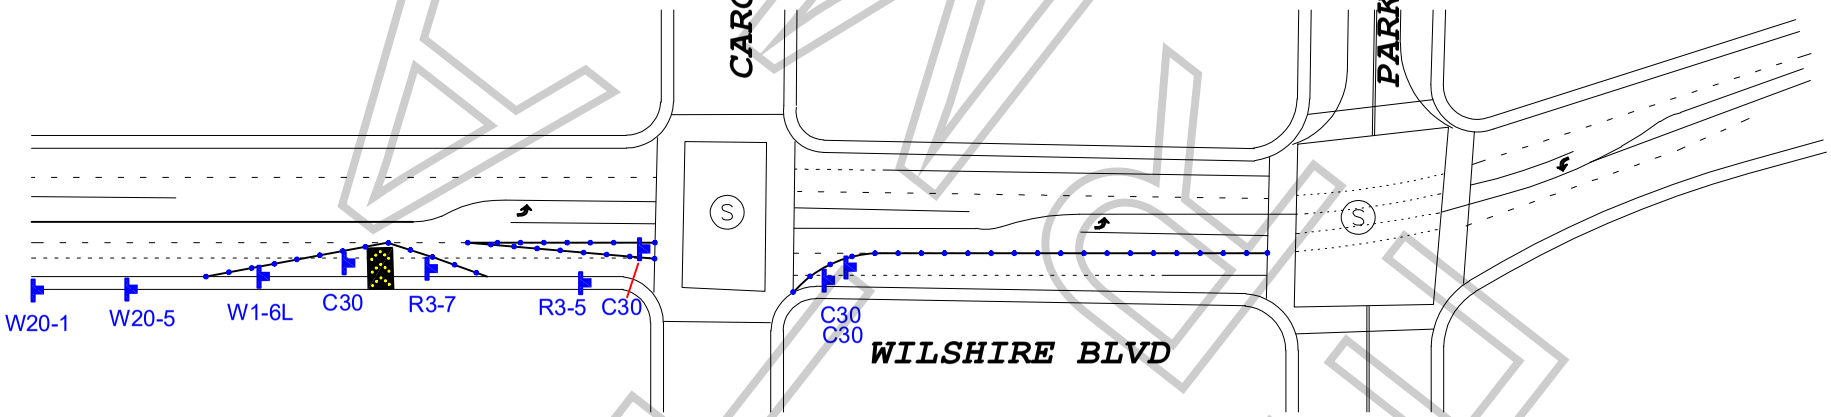

FINAL COPY

WORK ZONE TRAFFIC CONTROL PLAN
GENERAL NOTES

1. DATE/TIME: 12-08-19 FROM 07:00 HOURS TO 22:00 HOURS.

2. ALL SIGNING, STRIPING, AND TRAFFIC CONTROL DEVICES SHALL CONFORM TO THE (CURRENT) STATE OF CALIFORNIA DEPARTMENT OF TRANSPORTATION (CALTRANS) STANDARD PLANS AND STANDARD SPECIFICATIONS, CALIFORNIA MUTCD, AND ANY ADDENDUMS THERETO, AND AS SHOWN ON THESE PLANS, SYMBOLS AND ABBREVIATIONS USED ARE SHOWN ON CALTRANS STANDARD PLANS.
3. THERE WILL BE NO INTERFERENCE WITH TRAFFIC SIGNALS OR CROSSWALKS.
4. CONES WILL BE 28" MINIMUM HEIGHT AND HAVE REFLECTORIZED SLEEVES FOR NIGHT WORK.
5. POLICE WILL DIRECT TRAFFIC IF NECESSARY.

TCP FOR: TRICYCLE MEDIA "HUBBLE"

LOCATION: SOUTH SIDE CURB AND ADJACENT LANE CLOSURE
WILSHIRE BLVD BTWN PARK VIEW TO CARONDELET
CITY OF LOS ANGELES, CA

CONTACT: JASON BENFIELD
OFFICE# 323.253.4613

JCL TRAFFIC SERVICES
(213) 622-9775
C31-CA Lic # 805357

DATE	REVISIONS		
		DRAFTER:	EDGAR J. SOTO
		SCALE:	N.T.S.
		FILM LA:	Francisco Nunez